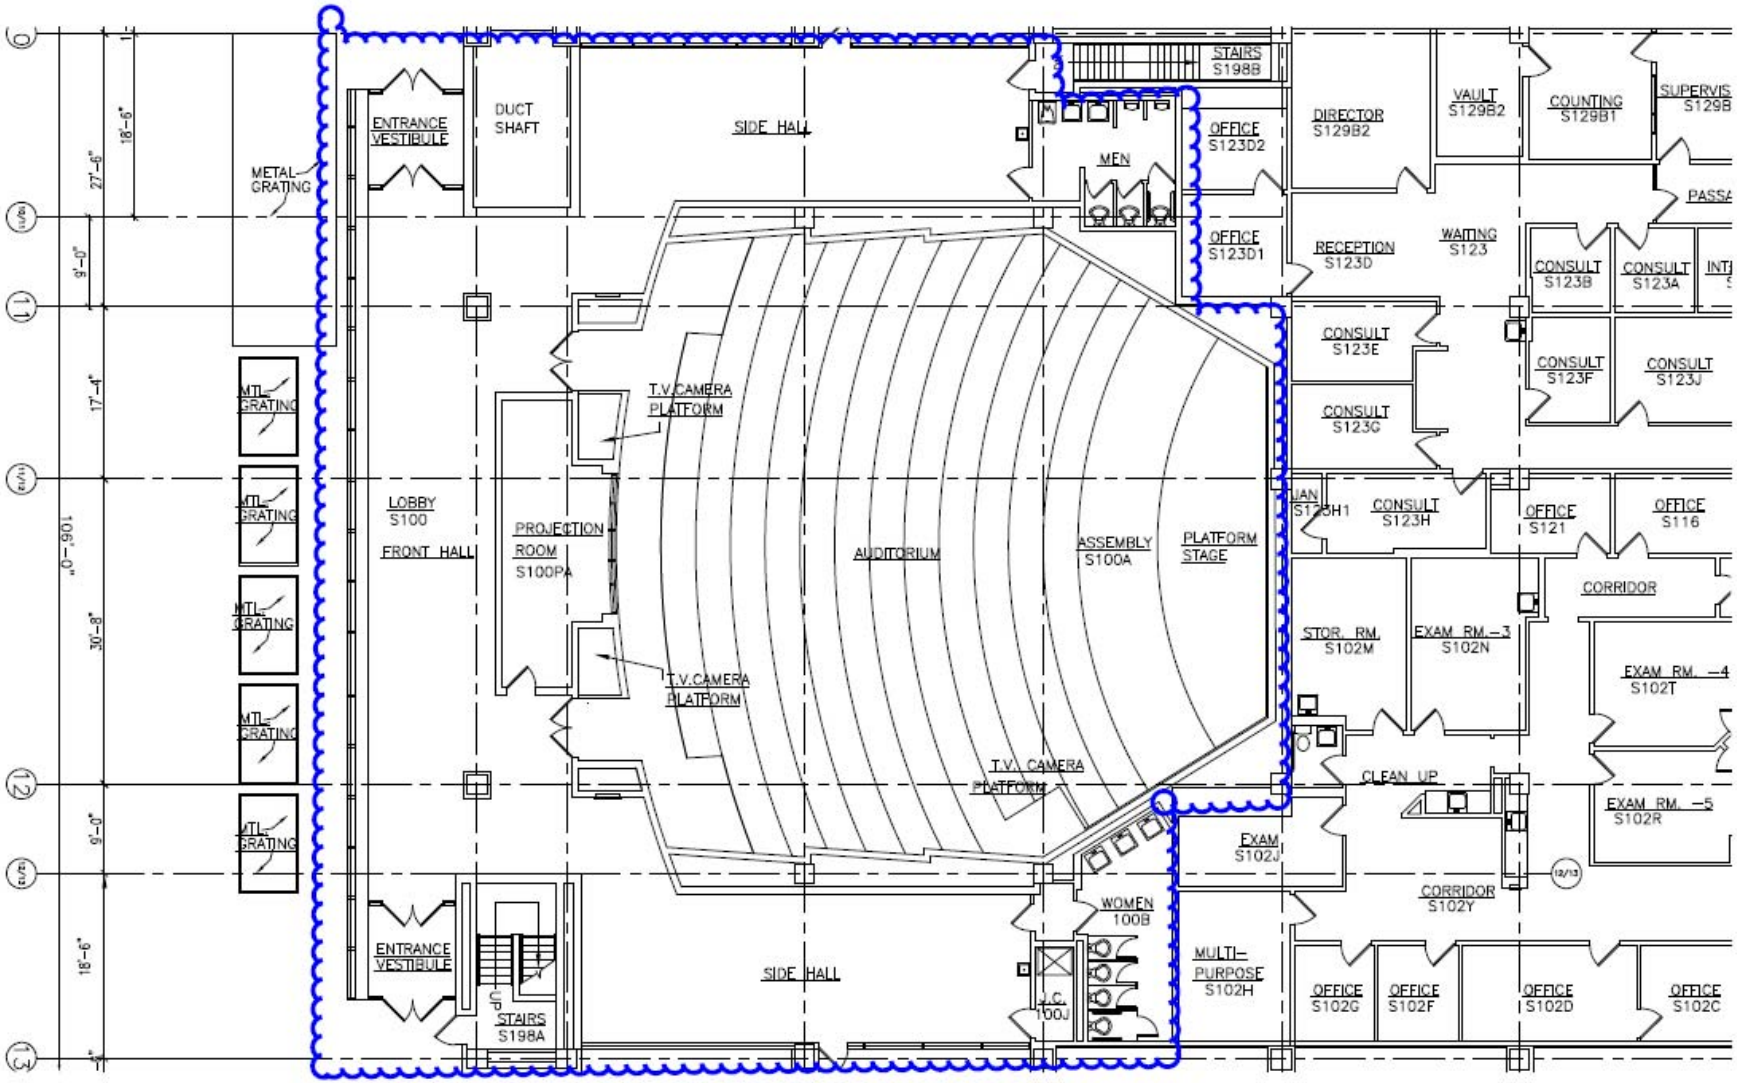
ENTRANCE VESTIBULE
DUCT SHAFT
SIDE HALL
STAIRS S198B
MEN
OFFICE S123D2
OFFICE S123D1
DIRECTOR S129B2
VAULT S129B2
COUNTING S129B1
RECEPTION S123D
WAITING S123
CONSULT S123B
CONSULT S123A
CONSULT S123E
CONSULT S123F
CONSULT S123J
CONSULT S123G
CONSULT S123H
OFFICE S121
OFFICE S116
CORRIDOR
STOR. RM. S102M
EXAM RM.-3 S102N
EXAM RM. -4 S102T
EXAM RM. -5 S102R
CLEAN UP
EXAM S102J
CORRIDOR S102Y
MULTI-PURPOSE S102H
OFFICE S102G
OFFICE S102F
OFFICE S102D
OFFICE S102C
WOMEN 100B
J.C. 100J
METAL GRATING
MTL. GRATING
T.V.CAMERA PLATFORM
LOBBY S100
FRONT HALL
PROJECTION ROOM S100PA
AUDITORIUM
ASSEMBLY S100A
PLATFORM STAGE
T.V. CAMERA PLATFORM
ENTRANCE VESTIBULE
UP STAIRS S198A
SIDE HALL
106'-0"
27'-6"
18'-6"
9'-0"
17'-4"
30'-8"
9'-0"
18'-6"